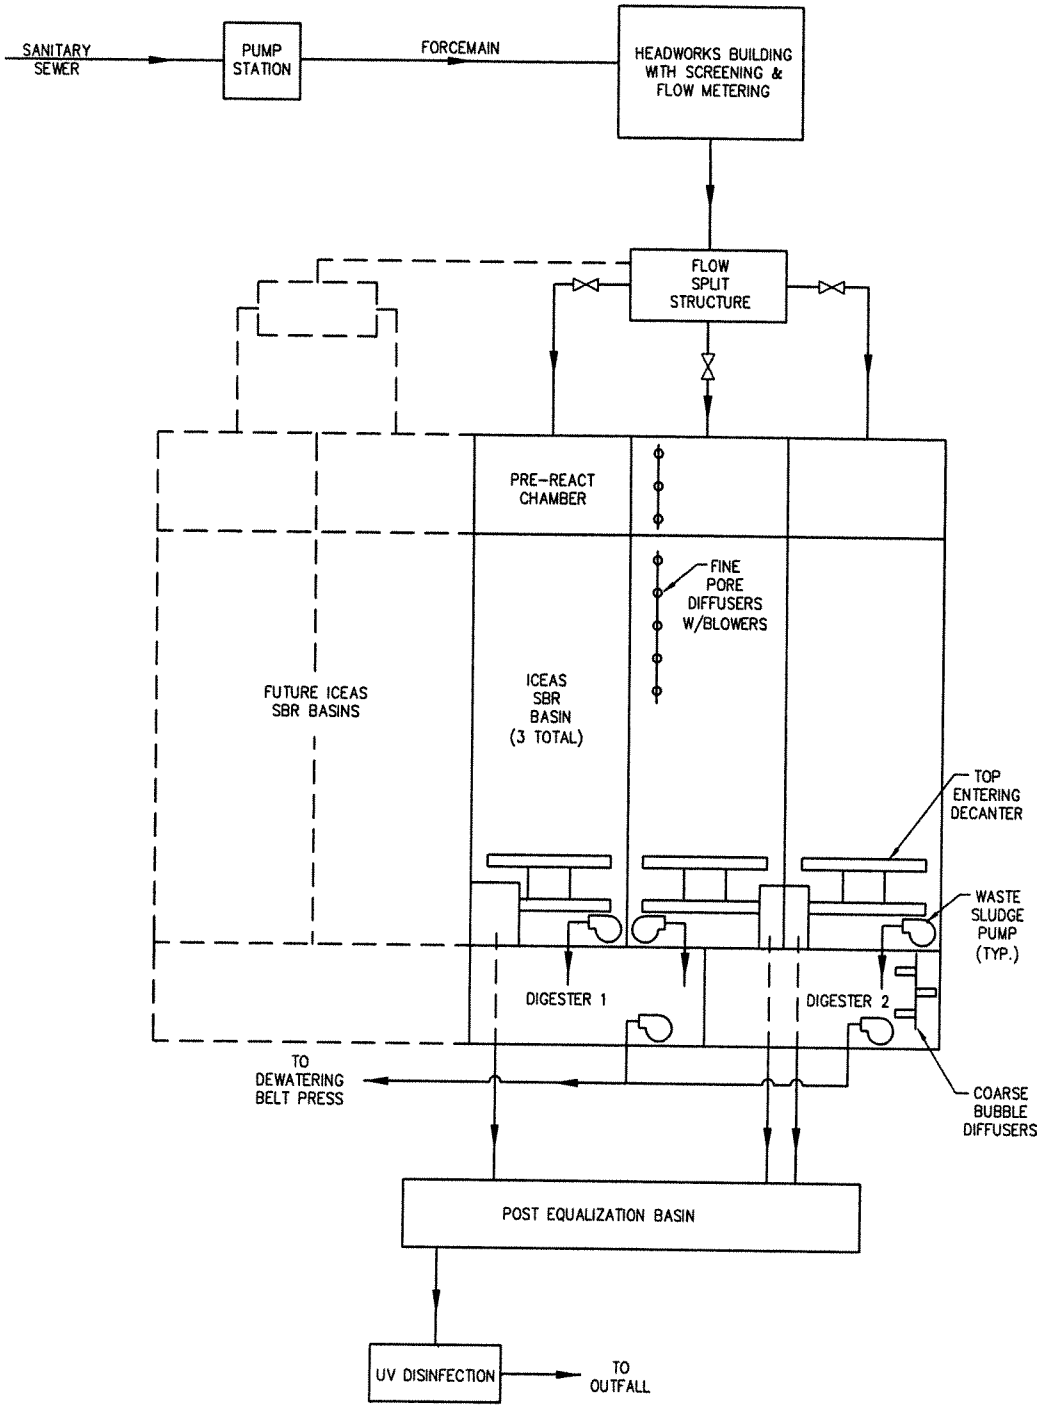

FIGURE 7-10
TREATMENT OPTION 2
ICEAS SBR
PROCESS FLOW SCHEMATIC

SHAFER, KLINE & WARREN, INC.
2940 Main St., Kansas City, MO 64108
816/756-0444 FAX: 816/756-1763

OTHER OFFICE LOCATIONS:
Iola, KS
Overland Park, KS
Chillicothe, MO
Macon, MO
North Kansas City, MO
Ottumwa, IA

CIVIL ENGINEERS• ELECTRICAL ENGINEERS• MECHANICAL ENGINEERS• LANDSCAPE ARCHITECTS• LAND SURVEYORS• LAND PLANNERS

WASTEWATER MASTER PLAN
DE SOTO, KANSAS

DRAWING NAME: PFS.DWG
PROJECT NO.: 303063
DATE: 12/1/04 BY: AFG